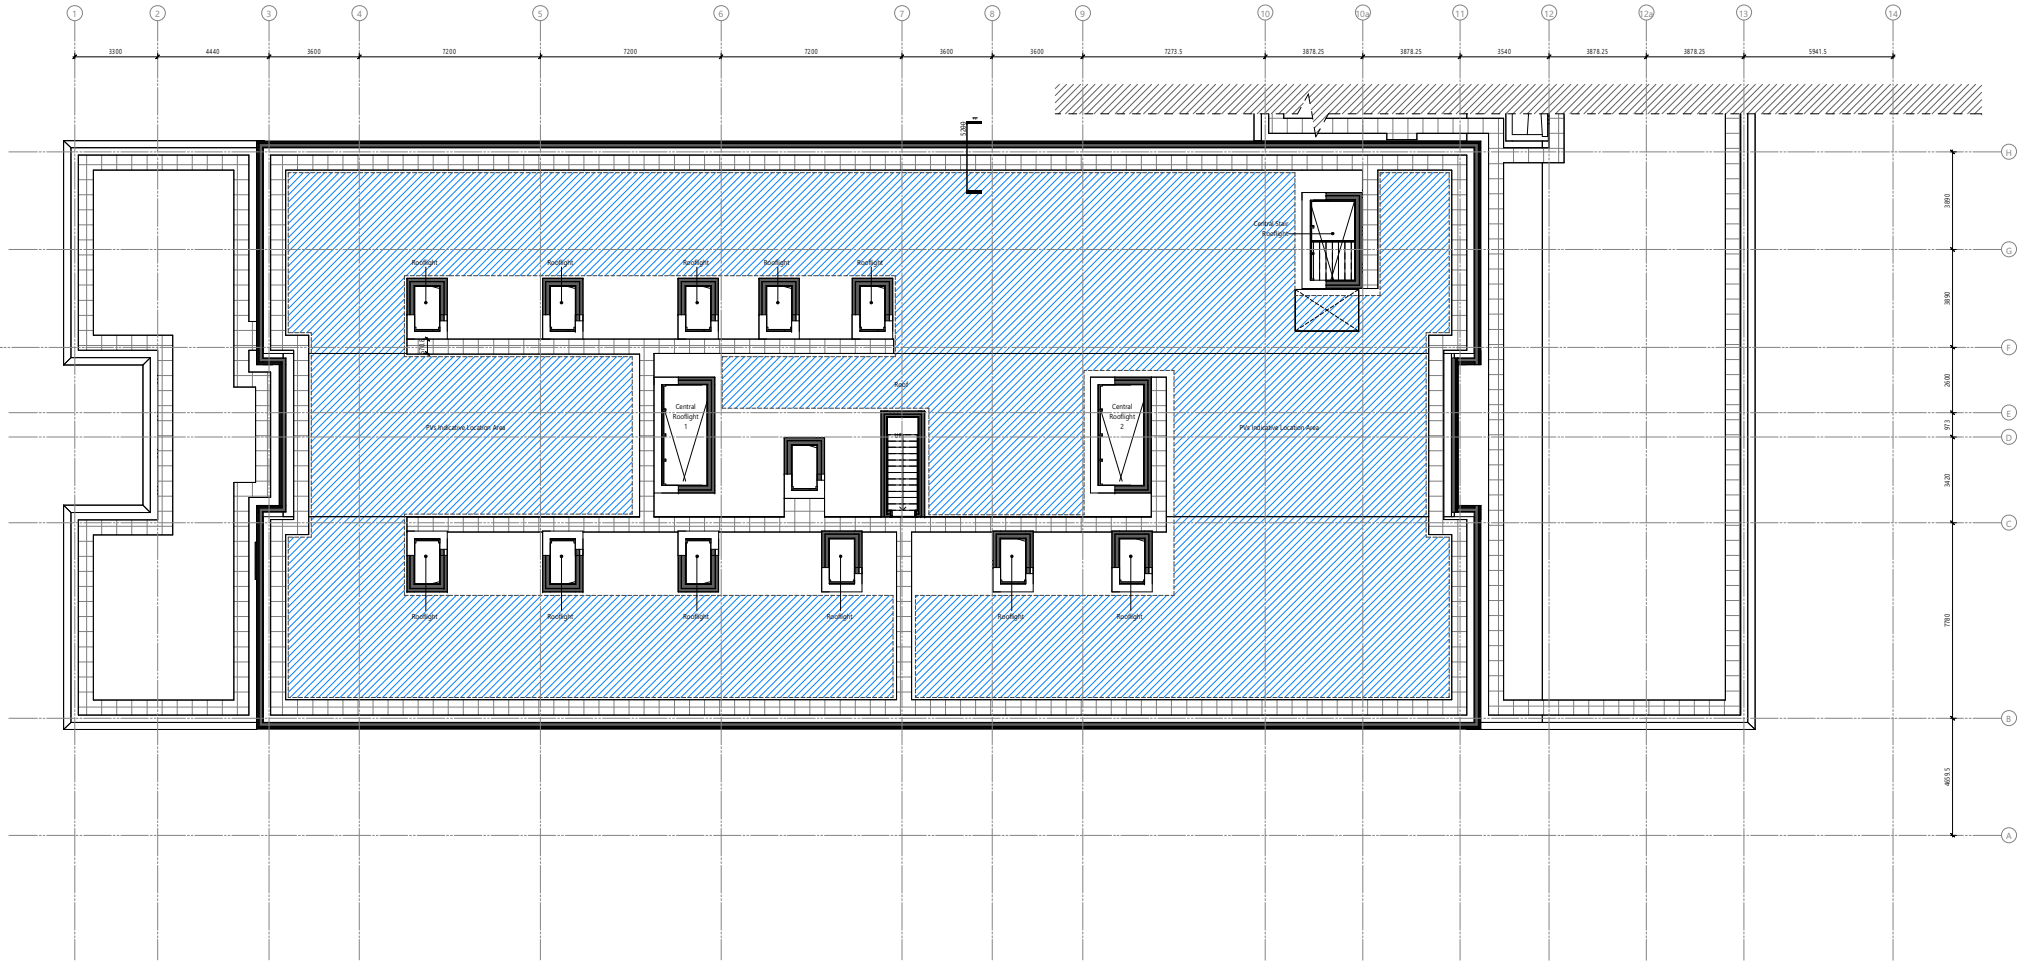

Key Plan

Jestico + Whiles Job Number **3235**

Notes

Rev	Purpose	Date	Chk
P01	Stage 3 Submission	10.10.2023	SMC

Scale **1 : 100 @A1**

500 mm 2 m
1 m 5 m

Checked **SMC**

Date **10.10.2023**

Revision **P01**

Client **Bowmer + Kirkland**

Project **Reach Academy Hanworth Park**

Drawing Title **Roof Plan GA Plan - Teaching Block - Southern Wing**

Purpose **Stage 3 Submission**

Information Container **FS0957-JWA-01-RF-D-A-3150**

jestico + whiles

architecture | interior design
jesticowhiles.com

Do not scale this drawing, all dimensions must be checked on site. Inform the architect of any discrepancies prior to construction.

©2023 Jestico + Whiles all right reserved