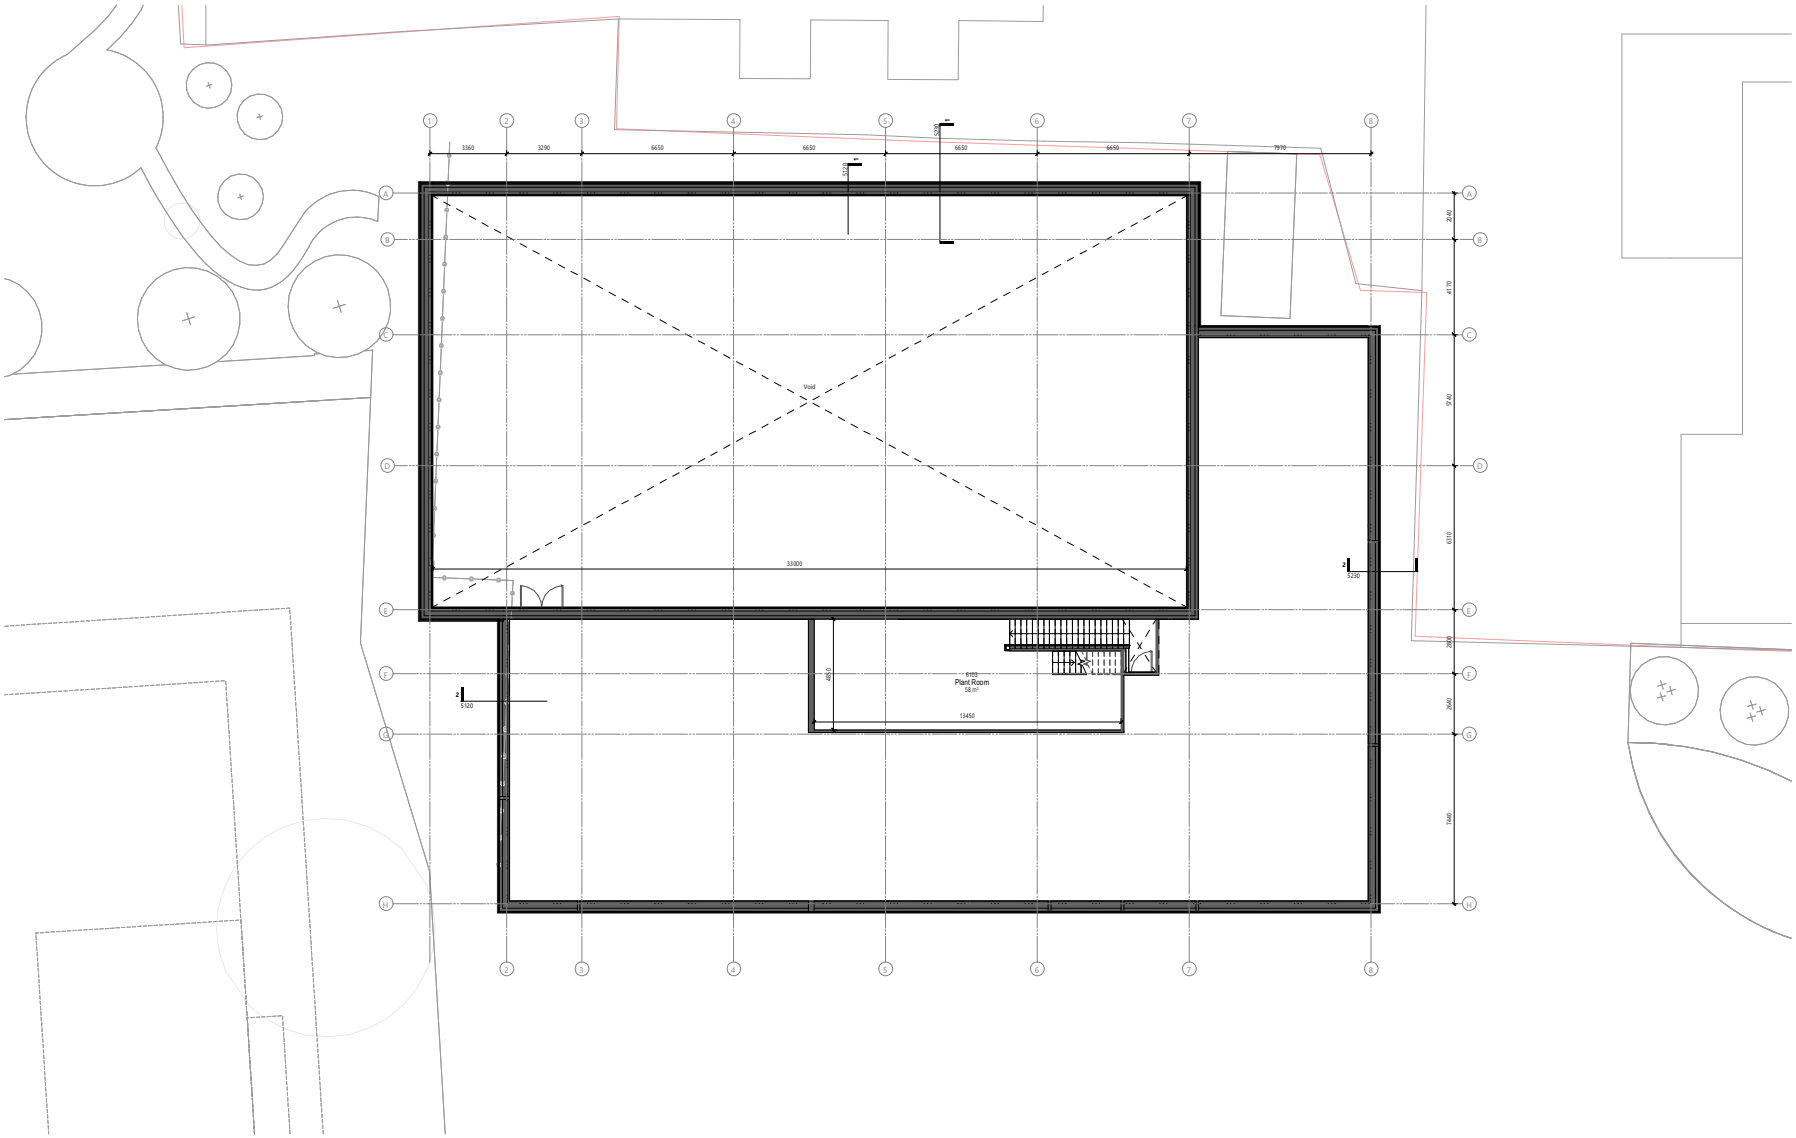

Key Plan

Jestico + Whiles Job Number **3235**

Notes

Rev	Purpose	Date	Chk
P01	Stage 3 Submission	10.10.2023	SMC

Scale
1 : 100 @A1
500 mm 2 m
1 m 5 m

Checked
SMC

Date
10.10.2023

Revision
P01

Client
Bowmer + Kirkland

Project
Reach Academy Hanworth Park

Drawing Title
First Floor GA Plan - Sports Block

Purpose
Stage 3 Submission

Information Container
FS0957-JWA-02-01-D-A-3121

jestico + whiles

architecture – interior design
jesticowhiles.com

Do not scale this drawing, all dimensions must be checked on site. Inform the architect of any discrepancies prior to construction.

©2023 Jestico + Whiles all right reserved